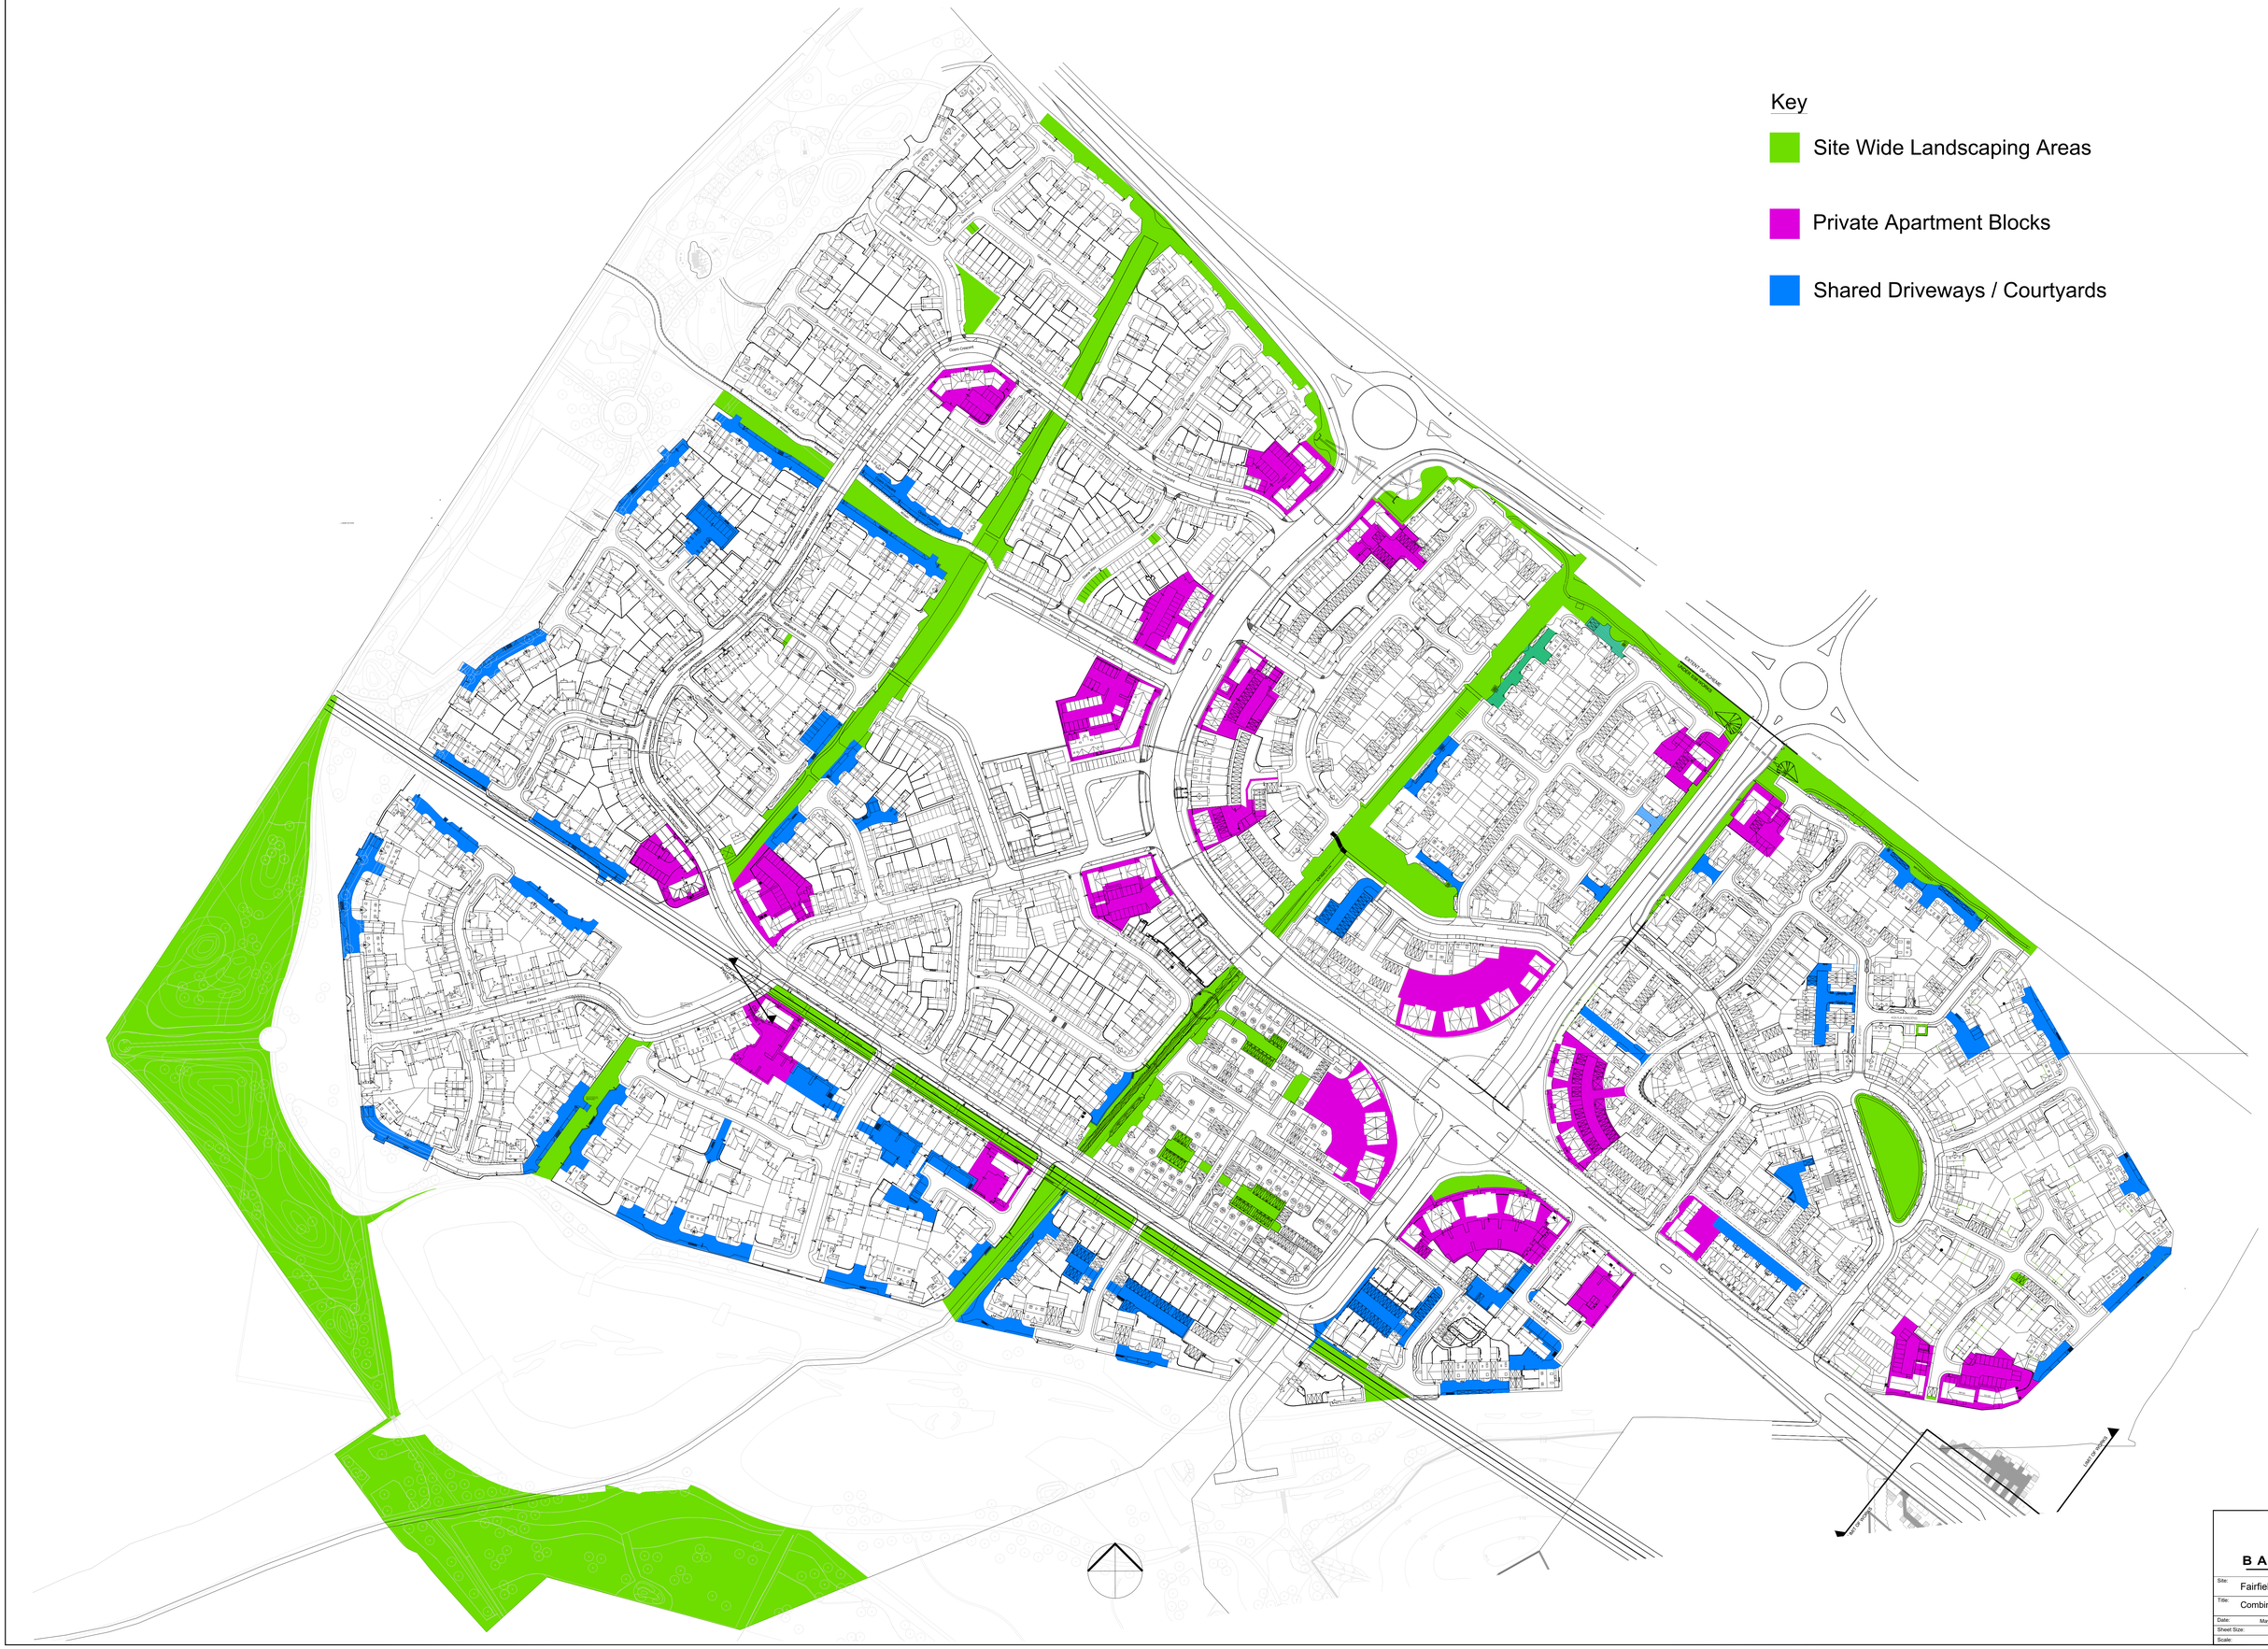

BARRATT HOMES

Site: Fairfields	
Title: Combined Management Plan	
Date: May 2023	Drawn by: EC
Sheet Size: A0	Checked by:
Scale: NTS	Revision: -